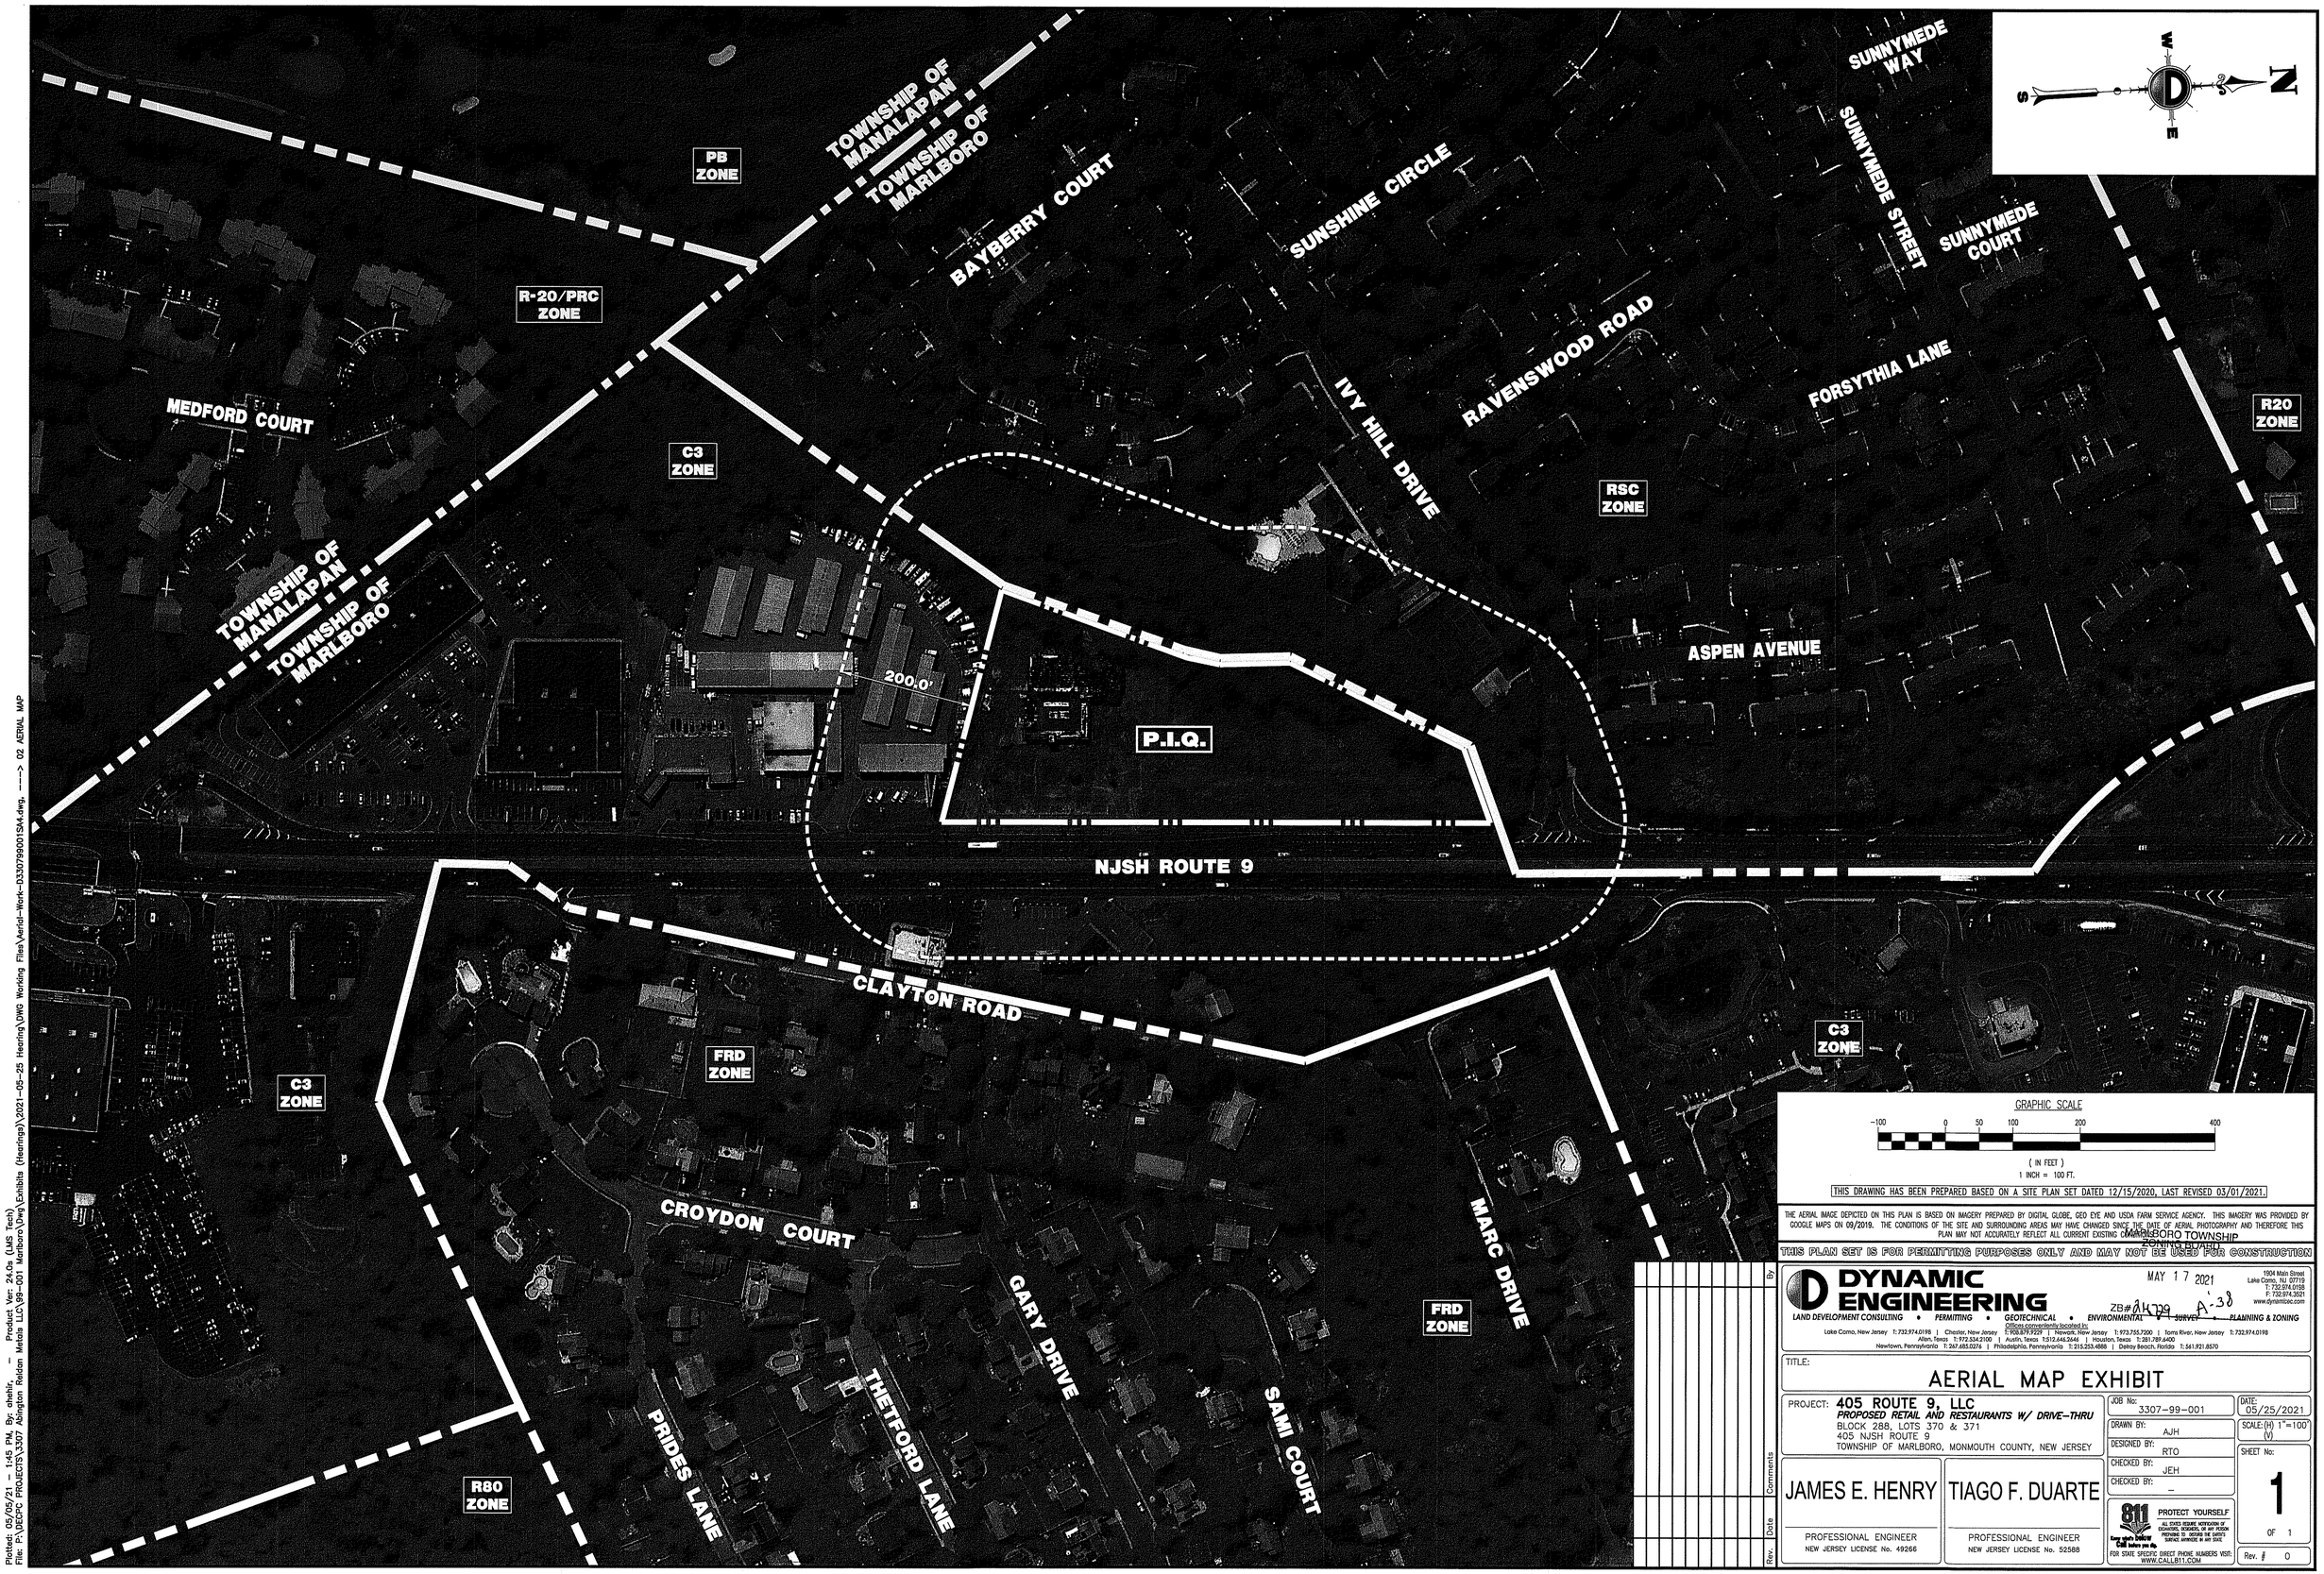

GRAPHIC SCALE

-100 0 50 100 200 400

(IN FEET)
1 INCH = 100 FT.

THIS DRAWING HAS BEEN PREPARED BASED ON A SITE PLAN SET DATED 12/15/2020, LAST REVISED 03/01/2021.

THE AERIAL IMAGE DEPICTED ON THIS PLAN IS BASED ON IMAGERY PREPARED BY DIGITAL GLOBE, GEO EYE AND USDA FARM SERVICE AGENCY. THIS IMAGERY WAS PROVIDED BY GOOGLE MAPS ON 09/2019. THE CONDITIONS OF THE SITE AND SURROUNDING AREAS MAY HAVE CHANGED SINCE THE DATE OF AERIAL PHOTOGRAPHY AND THEREFORE THIS PLAN MAY NOT ACCURATELY REFLECT ALL CURRENT EXISTING CONDITIONS.

MARLBORO TOWNSHIP
ZONING BOARD

THIS PLAN SET IS FOR PERMITTING PURPOSES ONLY AND MAY NOT BE USED FOR CONSTRUCTION

Rev.	Date	Comments	By

DYNAMIC ENGINEERING
LAND DEVELOPMENT CONSULTING • PERMITTING • GEOTECHNICAL • ENVIRONMENTAL • SURVEY • PLANNING & ZONING
Offices conveniently located in:
Lake Como, New Jersey T: 732.974.0198 | Chester, New Jersey T: 908.879.7229 | Newark, New Jersey T: 973.755.7200 | Toms River, New Jersey T: 732.974.0198
Allen, Texas T: 972.534.2100 | Austin, Texas T:512.646.2646 | Houston, Texas T: 281.789.6400
Newtown, Pennsylvania T: 267.685.0076 | Philadelphia, Pennsylvania T: 215.253.4888 | Delray Beach, Florida T: 561.921.8570
1904 Main Street
Lake Como, NJ 07719
T: 732.974.0198
F: 732.974.3521
www.dynamicec.com

MAY 17 2021
ZB# AH 729 A-38

TITLE:

AERIAL MAP EXHIBIT

PROJECT: **405 ROUTE 9, LLC**
PROPOSED RETAIL AND RESTAURANTS W/ DRIVE-THRU
BLOCK 288, LOTS 370 & 371
405 NJSH ROUTE 9
TOWNSHIP OF MARLBORO, MONMOUTH COUNTY, NEW JERSEY

JOB No: 3307-99-001	DATE: 05/25/2021
DRAWN BY: AJH	SCALE:(H) 1"=100' (V)
DESIGNED BY: RTO	SHEET No: 1 OF 1
CHECKED BY: JEH	
CHECKED BY: –	

JAMES E. HENRY
PROFESSIONAL ENGINEER
NEW JERSEY LICENSE No. 49266

TIAGO F. DUARTE
PROFESSIONAL ENGINEER
NEW JERSEY LICENSE No. 52588

811 Know what's below. Call before you dig.
PROTECT YOURSELF
ALL STATES REQUIRE NOTIFICATION OF EXCAVATION, DEMOLITION, OR ANY PERSON PREPARING TO DISTURB THE EARTH'S SURFACE ANYWHERE IN ANY STATE.
FOR STATE SPECIFIC DIRECT PHONE NUMBERS VISIT: WWW.CALL811.COM

Rev. # 0

Plotted: 05/05/21 – 1:45 PM, By: ahehir; — Product Ver: 24.0x (LMS Tech)
File: P:\DEPC PROJECTS\3307 Abington Redan Metals LLC\99-001 Marlboro\Dwg Exhibits (Hearings)\2021-05-25 Hearing\DWG Working Files\Aerial-Work-03307990015A4.dwg, ----> 02 AERIAL MAP
COPYRIGHT © 2021 – DYNAMIC ENGINEERING CONSULTANTS, PC – ALL RIGHTS RESERVED